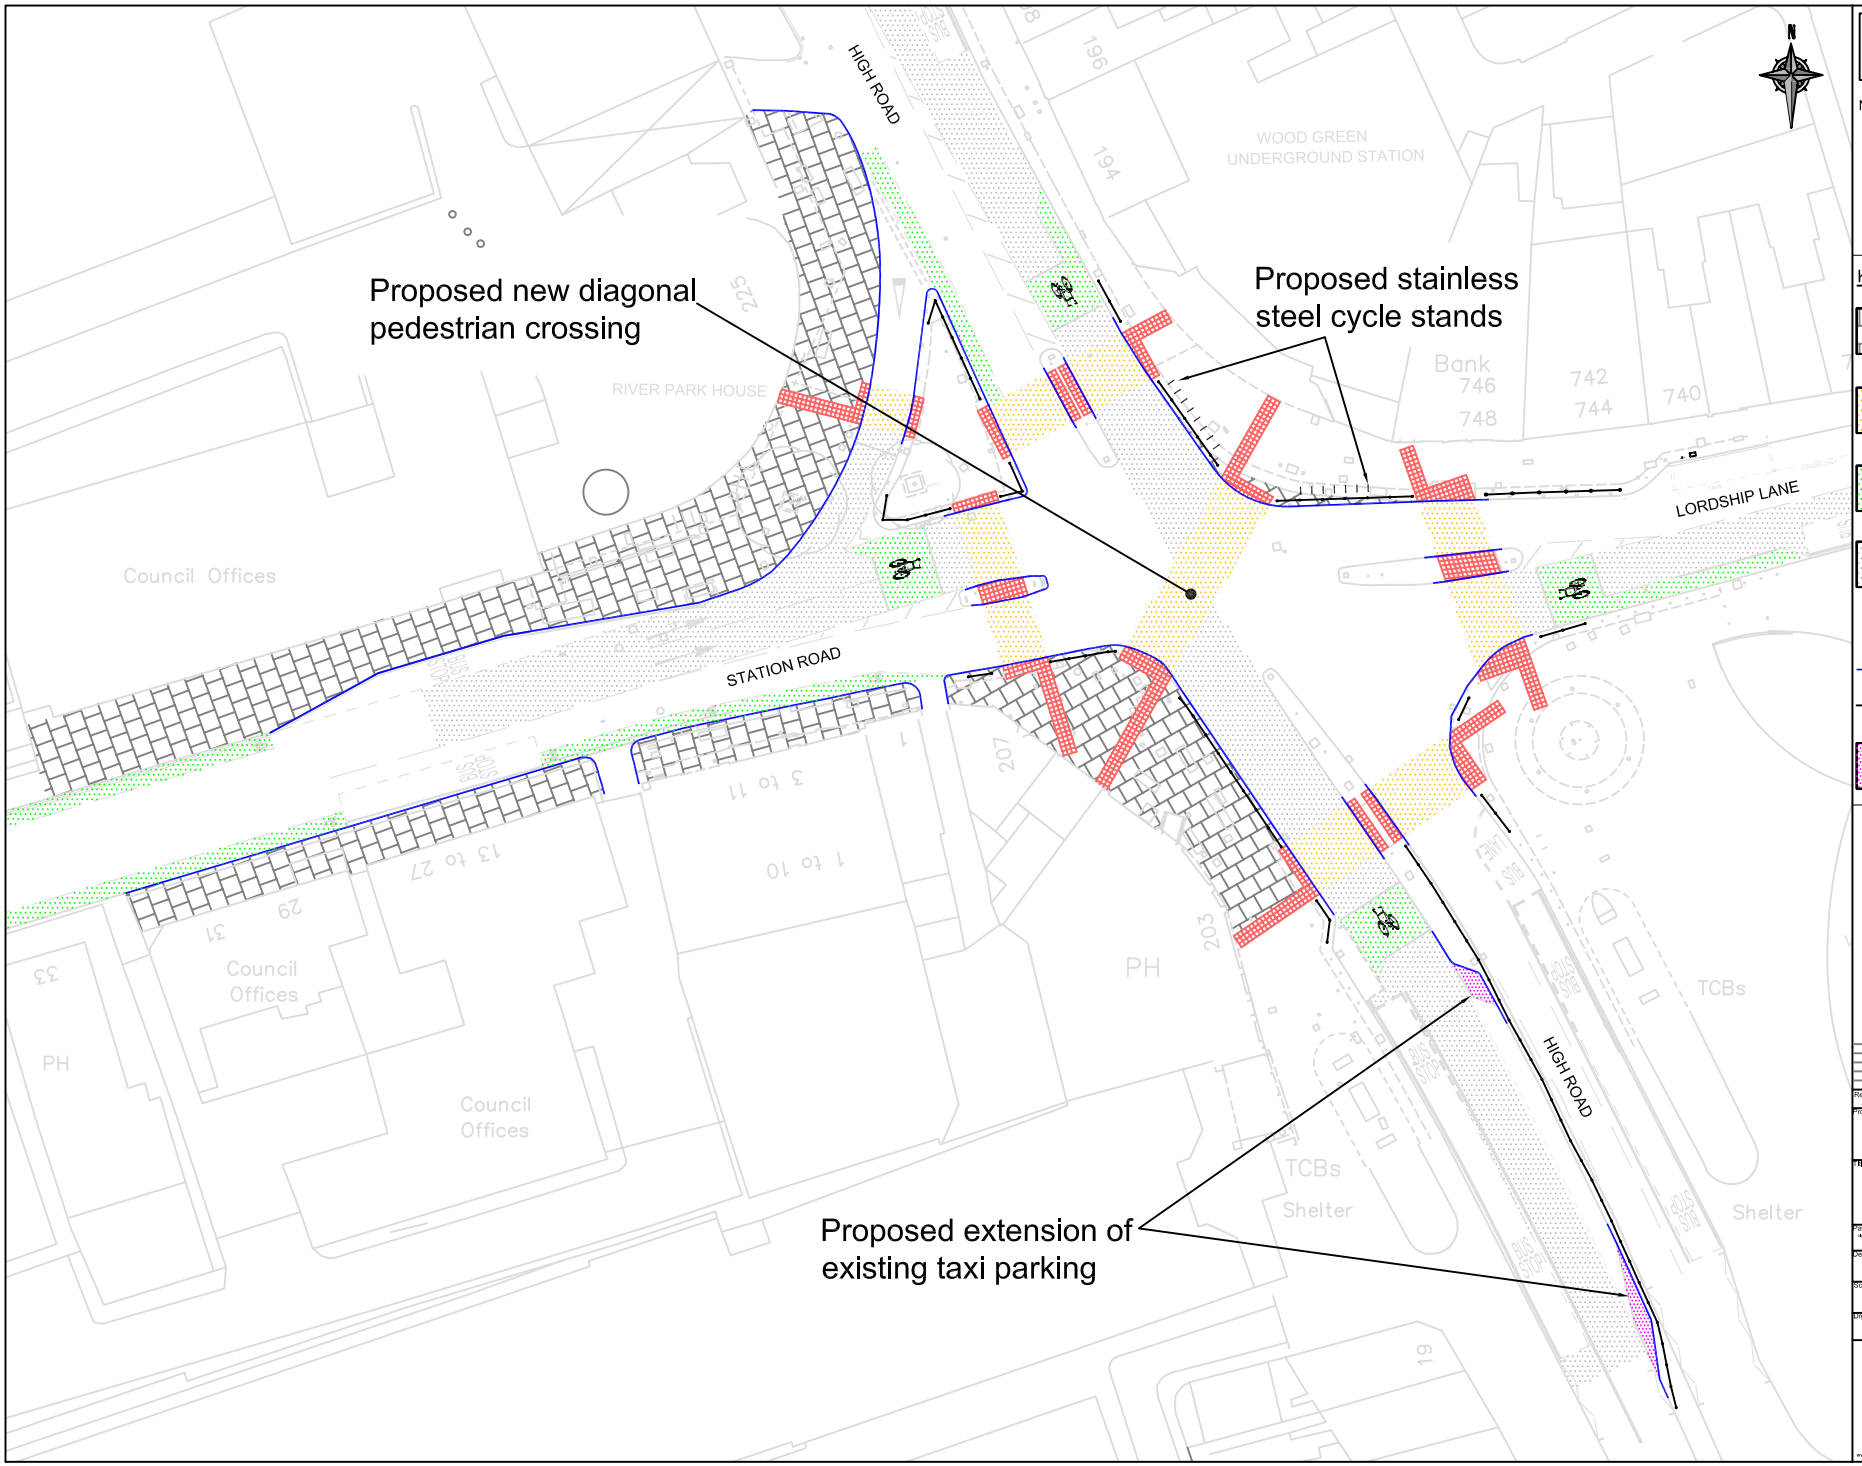

This product includes mapping data licensed from Ordnance Survey with the permission of HMSO © Crown Copyright LBH 2009. All rights reserved.
License number 100019199.

NOTES:

Key

- Proposed paving
- Proposed antiskid surfacing buff colour
- Proposed antiskid surfacing green colour
- Proposed antiskid surfacing grey colour
- Proposed tactile paving
- Proposed new kerb
- Proposed guardrail
- Proposed carriageway extension

Rev	Description	Checked	Date

Project:
WOOD GREEN STATION ACCESS
Proposed diagonal crossing

Title:
General arrangement

Path:

Designed:	Drawn:	Checked:
JMP	HK	DG

Scale:	Date Drawing Created:
NTS	Dec09

Drg. No: | Rev: A

FRONTLINE SERVICES
HIGHWAYS ASSET GROUP
1st Floor South, River Park House, 225 High Road, Wood Green, London N22 8HQ
Tel: 020 8489 8000 Fax: 020 8489 1201
Assistant Director Frontline Services Emma Ivy Taylor
www.haringey.gov.uk