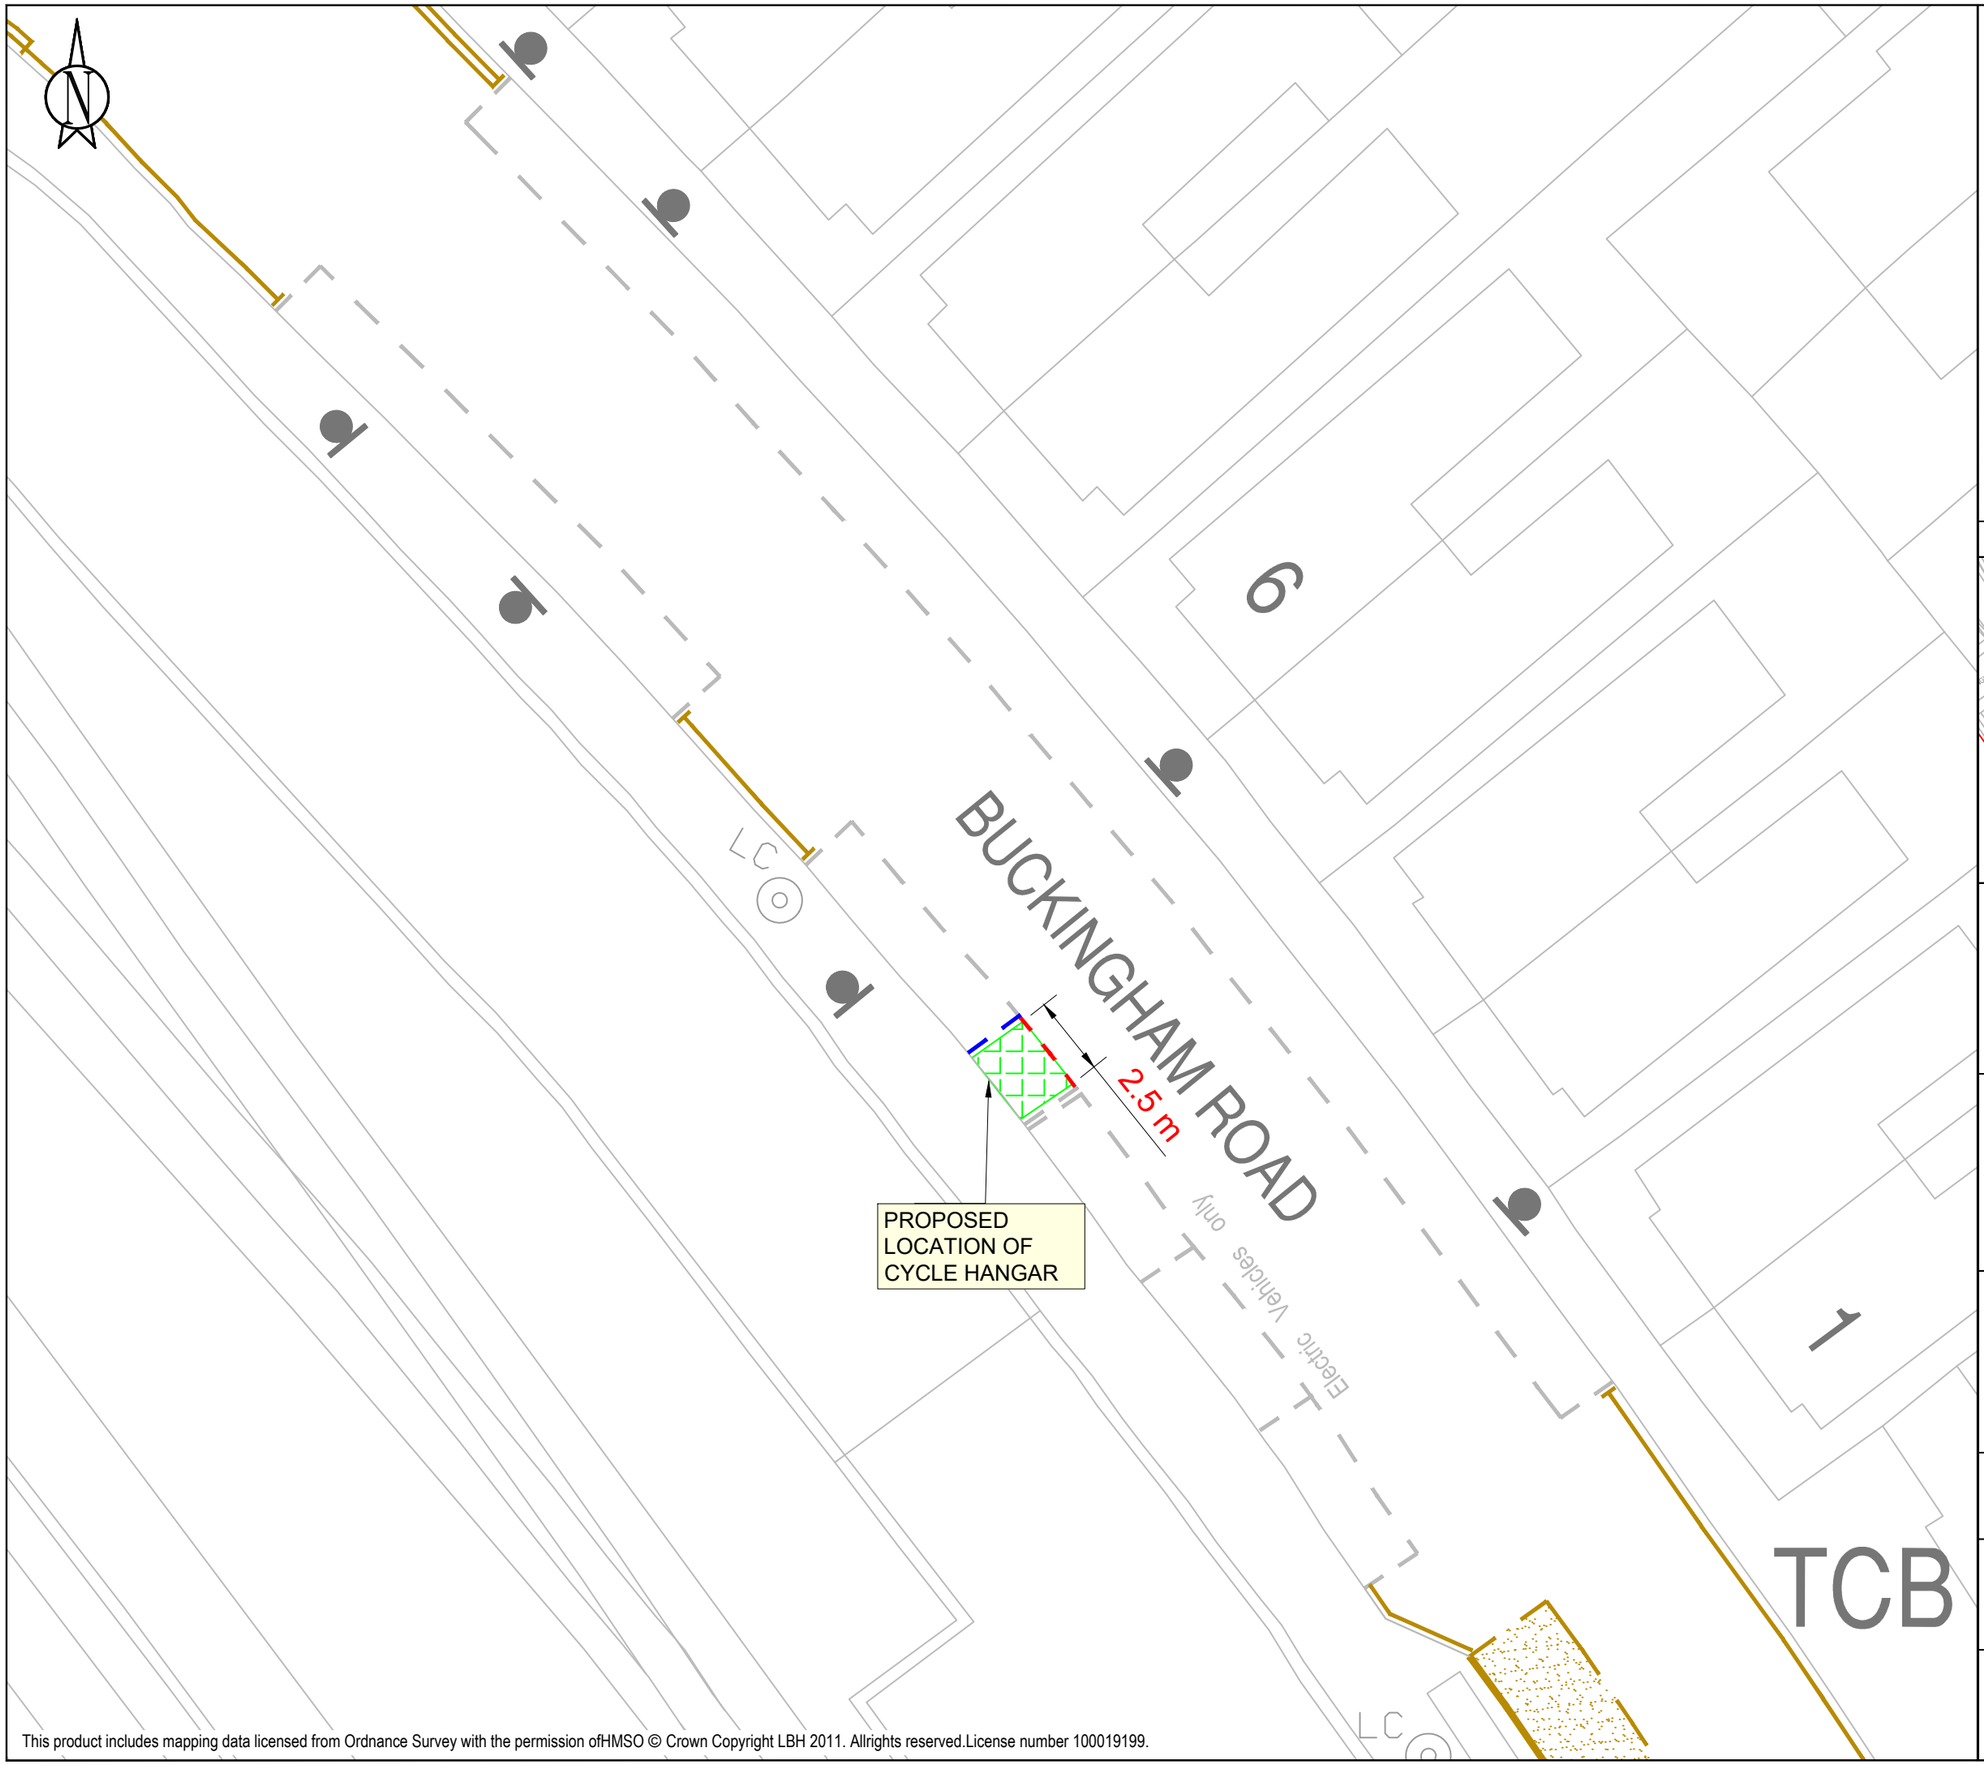

KEY

- EXISTING SINGLE YELLOW LINE
- EXISTING DOUBLE YELLOW LINE
- EXISTING KERB BLIP MARKINGS
- EXISTING PARKING BAY MARKINGS
- EXISTING BIKE HANGER LOCATION
- NEW BIKE HANGER LOCATION
- NEW PARKING BAY MARKINGS
- REMOVE PARKING BAY MARKINGS
- EXISTING 76MM POST WITH SIGN
- REMOVE 76MM POST WITH SIGN
- LAMP COLUMN WITH SIGN
- DROPPED KERB/CROSSOVER

LOCATION PLAN

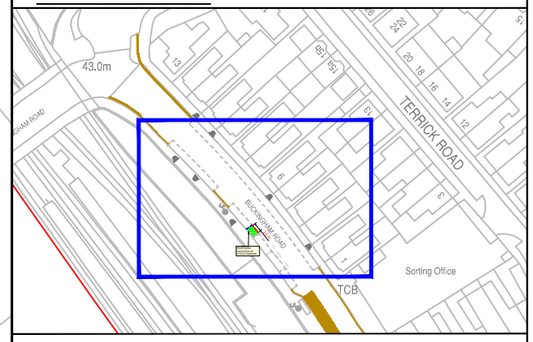

SITE LOCATION

Opposite Nos. 5A/5B Buckingham Road, N22

WORKS

Cycle storage (Bikehangar)

ENVIRONMENT AND NEIGHBORHOODS
PARKING SCHEMES

4th FLOOR ALEX HOUSE, 10 STATION ROAD
WOOD GREEN, LONDON N22 7TR

SCALE
1:200 @ A3

DRAWN	CHECK	DATE DRAWN
BMG	Initials	07/06/2022

DRAWING NO.

BH-22-23-B1-10

Haringey LONDON

This product includes mapping data licensed from Ordnance Survey with the permission ofHMSO © Crown Copyright LBH 2011. Allrights reserved.License number 100019199.