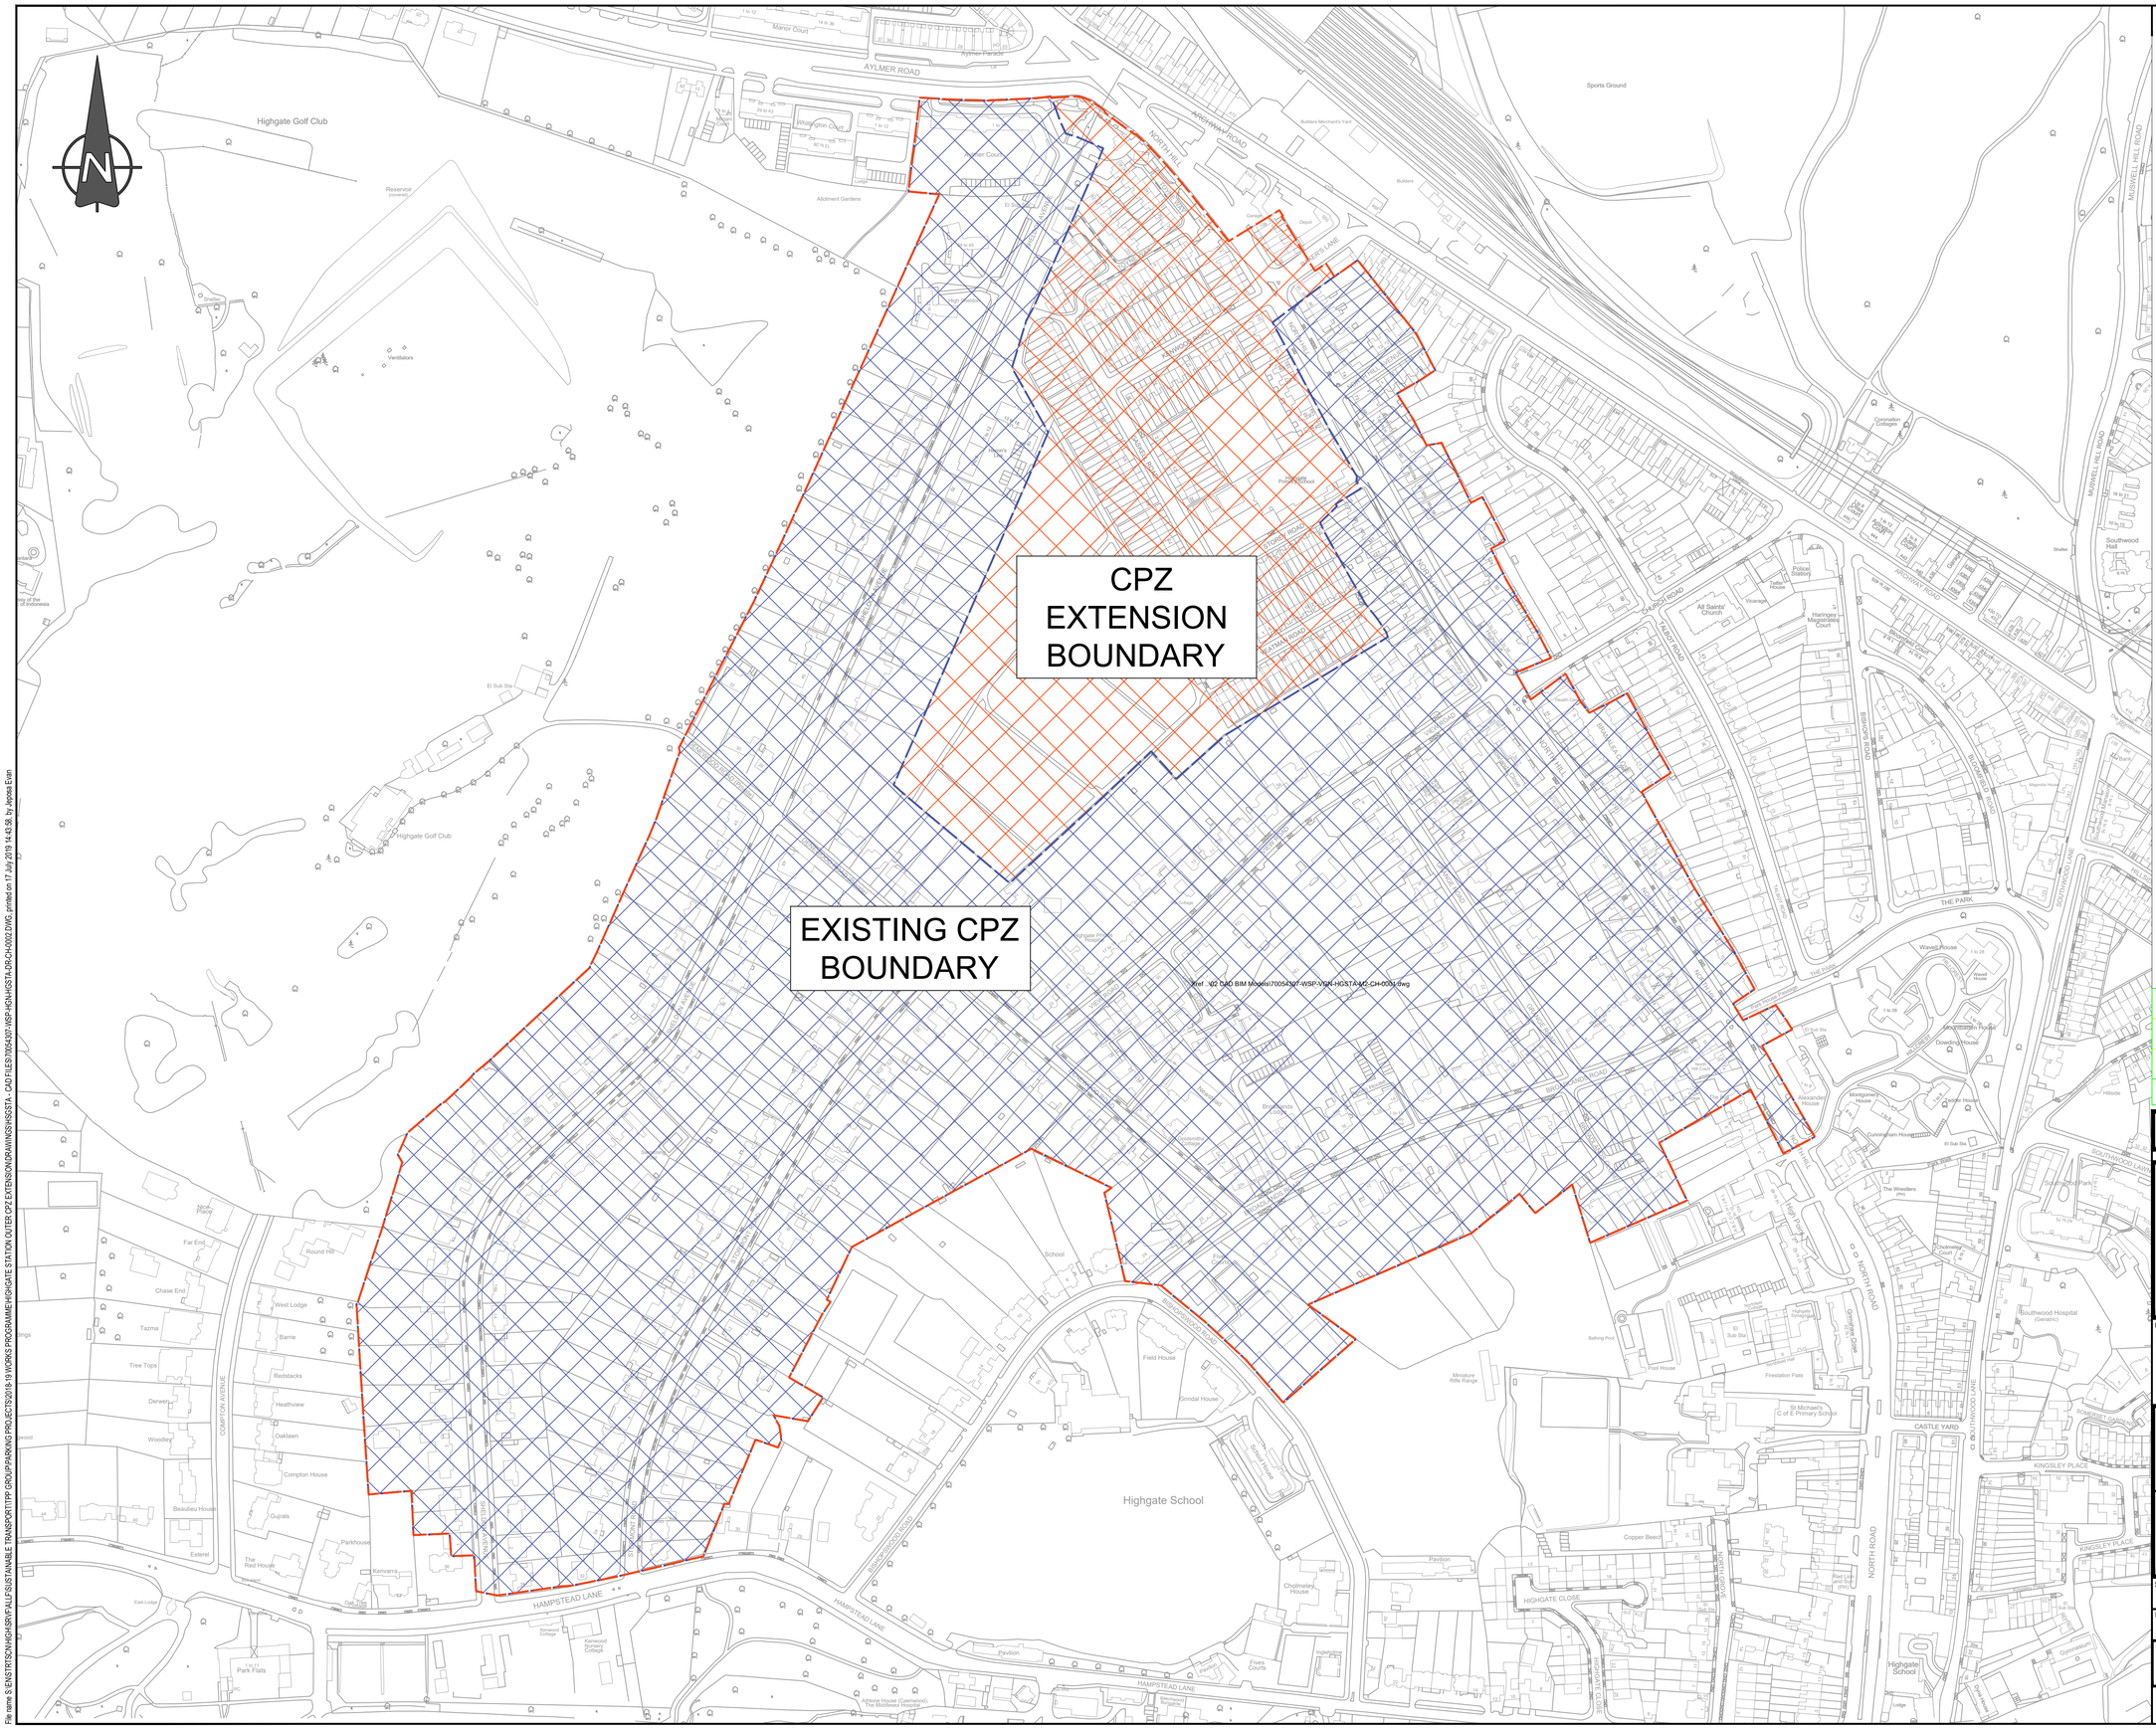


DO NOT SCALE

NOTES

1. This drawing is to be read in conjunction with drawing 70054307-WSP-HGN-HGSTA-DR-CH-0001 & 70054307-WSP-HSN-HGSTA-DR-CH-0001

KEY

CPZ Extension area boundary

CPZ Existing area boundary

| REV | DATE | BY | DESCRIPTION | CHK | APP |
|---|---|---|---|---|---|
| P03 | 15.02.19 | JD | AMENDED TO INCORPORATE CLIENT COMMENTS | KM | TA |
| P02 | 29.01.19 | JD | ISSUED FOR CLIENT APPROVAL | KM | TA |
| P01 | 28.01.19 | JD | FIRST ISSUE – ISSUED FOR DISCUSSION | KM | TA |

DRAWING STATUS: S3 - FOR REVIEW


wsp

4th Floor, 6 Devonshire Square, London, EC2M 4YE, UK
T+ 44 (0) 207 337 1700, F+ 44 (0) 207 337 1701
wsp.com


CLIENT: London Borough of Haringey

Haringey LONDON

SITE/PROJECT: Highgate Station Outer CPZ Extension Review (HG STA O)

TITLE: Proposed CPZ Extension
Monday to Friday, 10am - 12noon
CPZ Extents

| SCALE @ A1: | CHECKED: | APPROVED: |
|---|---|---|
| N.T.S | Kevin Mulvey | Tony Adebajo |

| PROJECT NO: | DESIGNED: | DRAWN: | DATE: |
|---|---|---|---|
| 70054307 | JD | JD | April 19 |

DRAWING No: 70054307-WSP-HGN-HGSTA-DR-CH-0002 REV: P03

© WSP UK Ltd

File name S:\ENSTRTSCN\HGH\SRV\FALLFS\USTAINABLE TRANSPORT\TPP GROUP\PARKING PROJECTS\2018-19 WORKS PROGRAMME\HIGHGATE STATION OUTER CPZ EXTENSION\DRAWINGS\HSGSTA - CAD FILES\70054307-WSP-HGN-HGSTA-DR-CH-0002.DWG, printed on 17 July 2019 14:43:58, by Jepose Evan