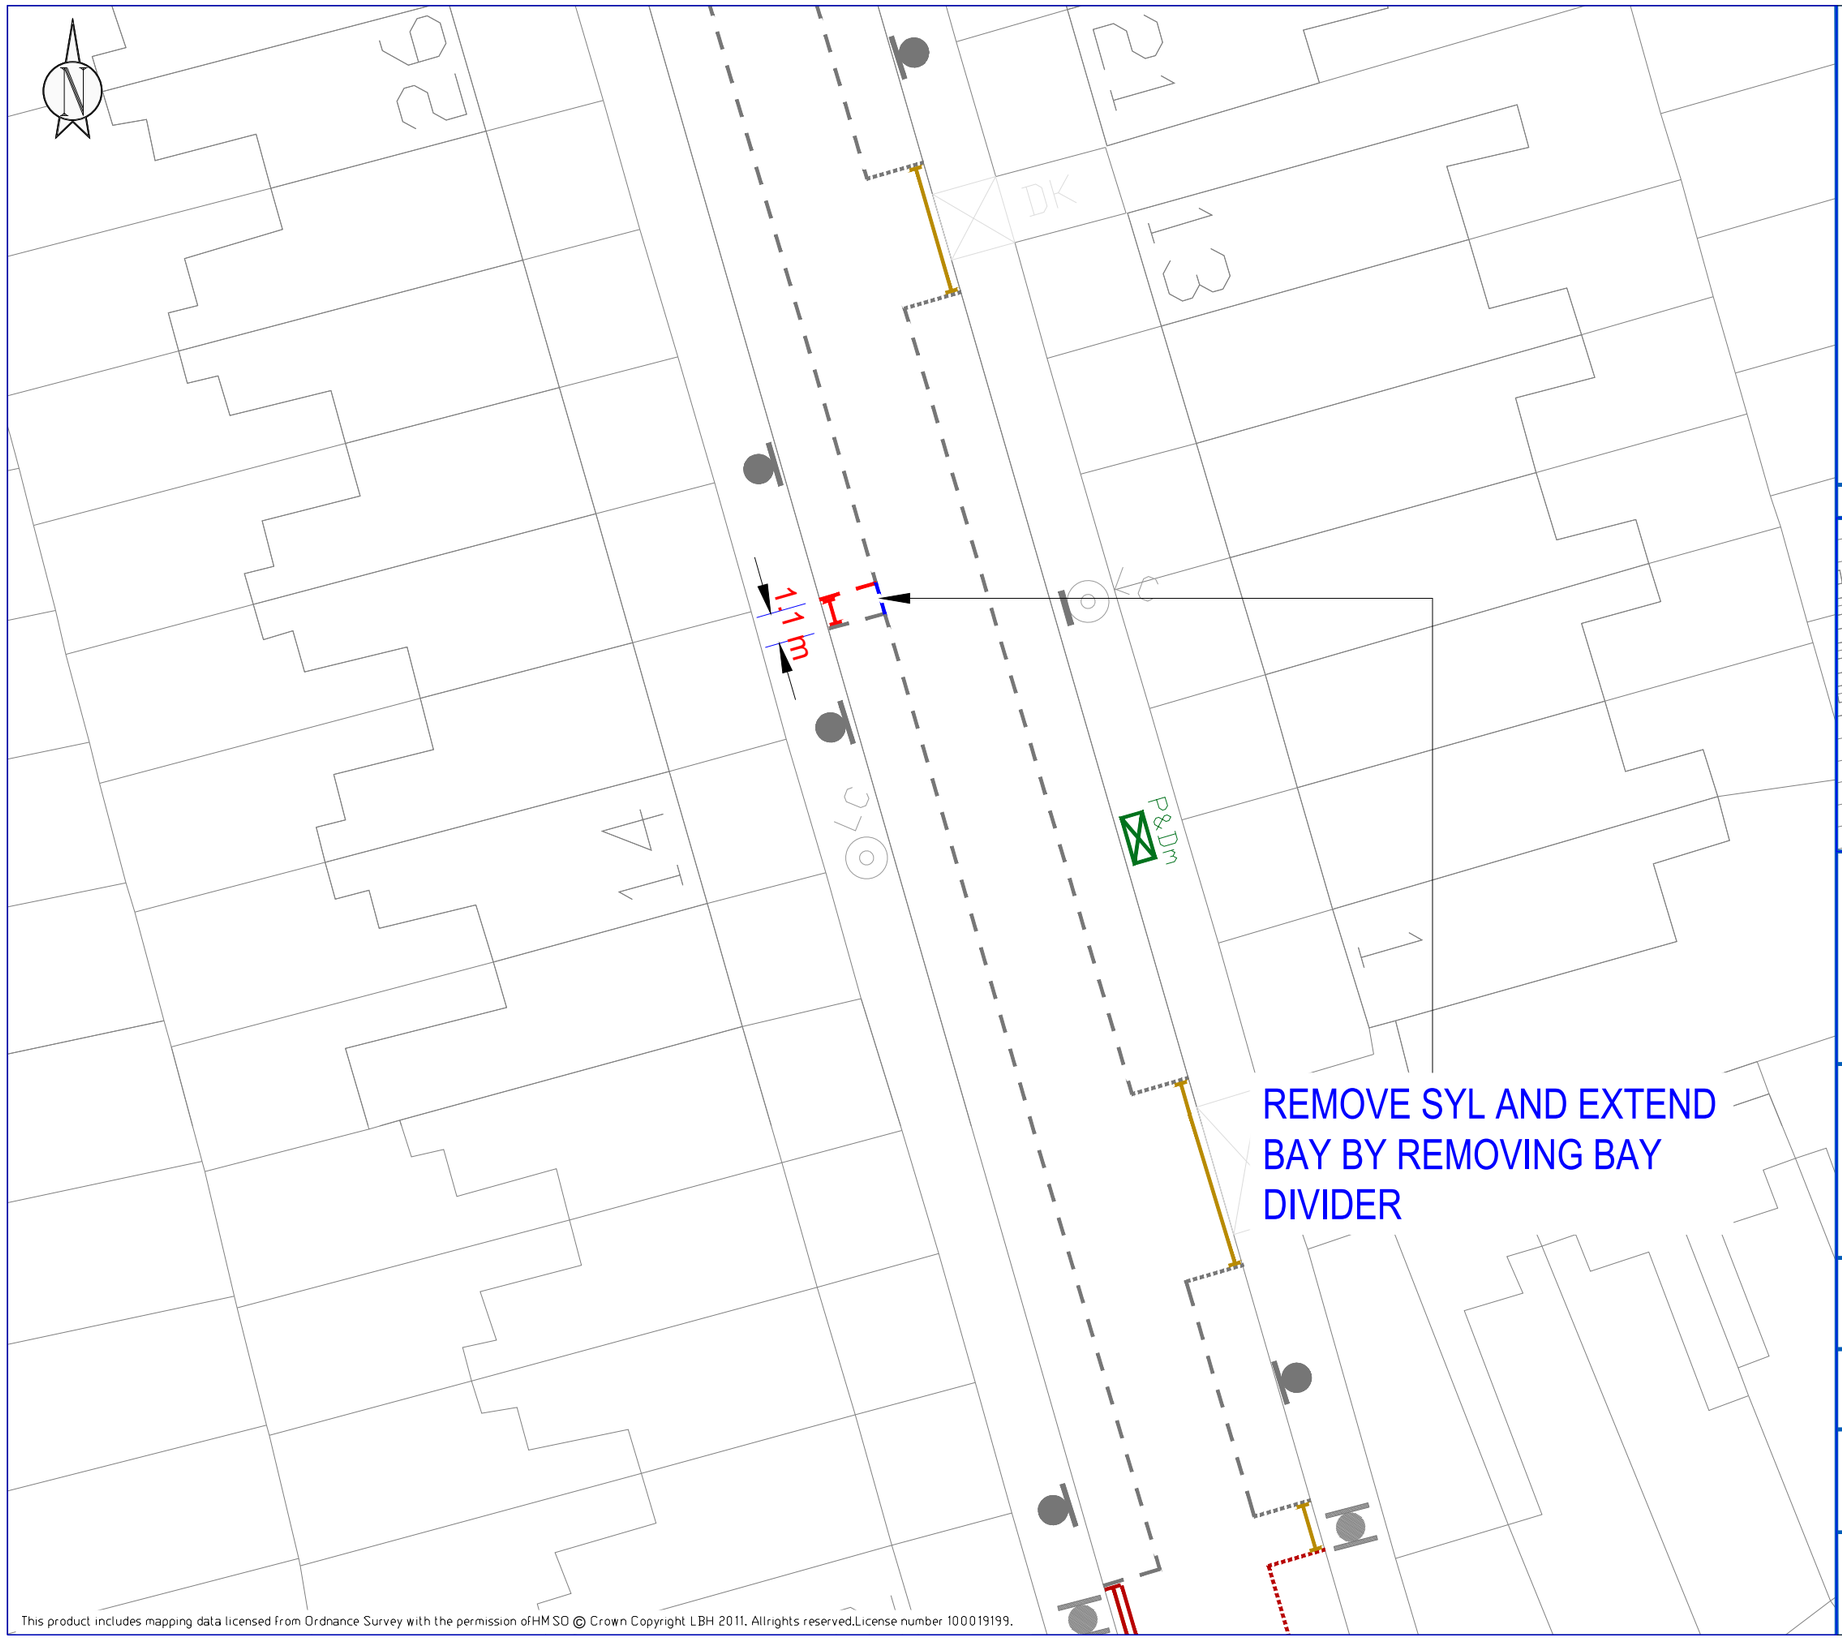

This product includes mapping data licensed from Ordnance Survey with the permission ofHM SO © Crown Copyright LBH 2011. Allrights reserved.License number 100019199.

KEY

- NEW Single Yellow Line
- NEW Double Yellow Line
- NEW Kerb Blip Markings
- NEW Parking Bay Markings
- NEW Dedicated Disabled Parking Bay Location
- NEW Disabled Parking Bay Location
- NEW 76mm Post with Sign
- REMOVE Single Yellow Line
- REMOVE Double Yellow Line
- REMOVE Kerb Blip Markings
- REMOVE Parking Bay Markings
- REMOVE 76mm Post with Sign
- Lamp Column with Sign
- Dropped Kerb/Crossover

LOCATION PLAN

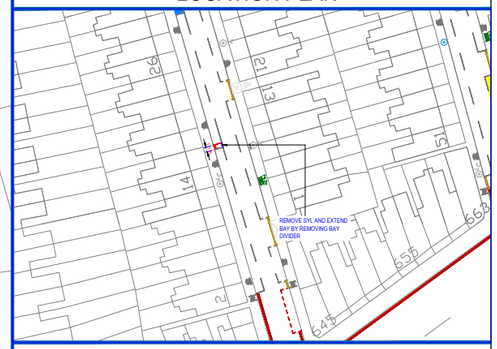

Site Location:

Outside 16 Greenfield Road N15

Works:

Remove SYL and extend bay by removing the bay divider and installing bay markings

Notes:

SCALE:

1:200 @ A3

DRAWN:	CHECK:	DATE DRAWN:
DB		04/03/2021

BATCH NO.

MW-2021-01

Haringey LONDON