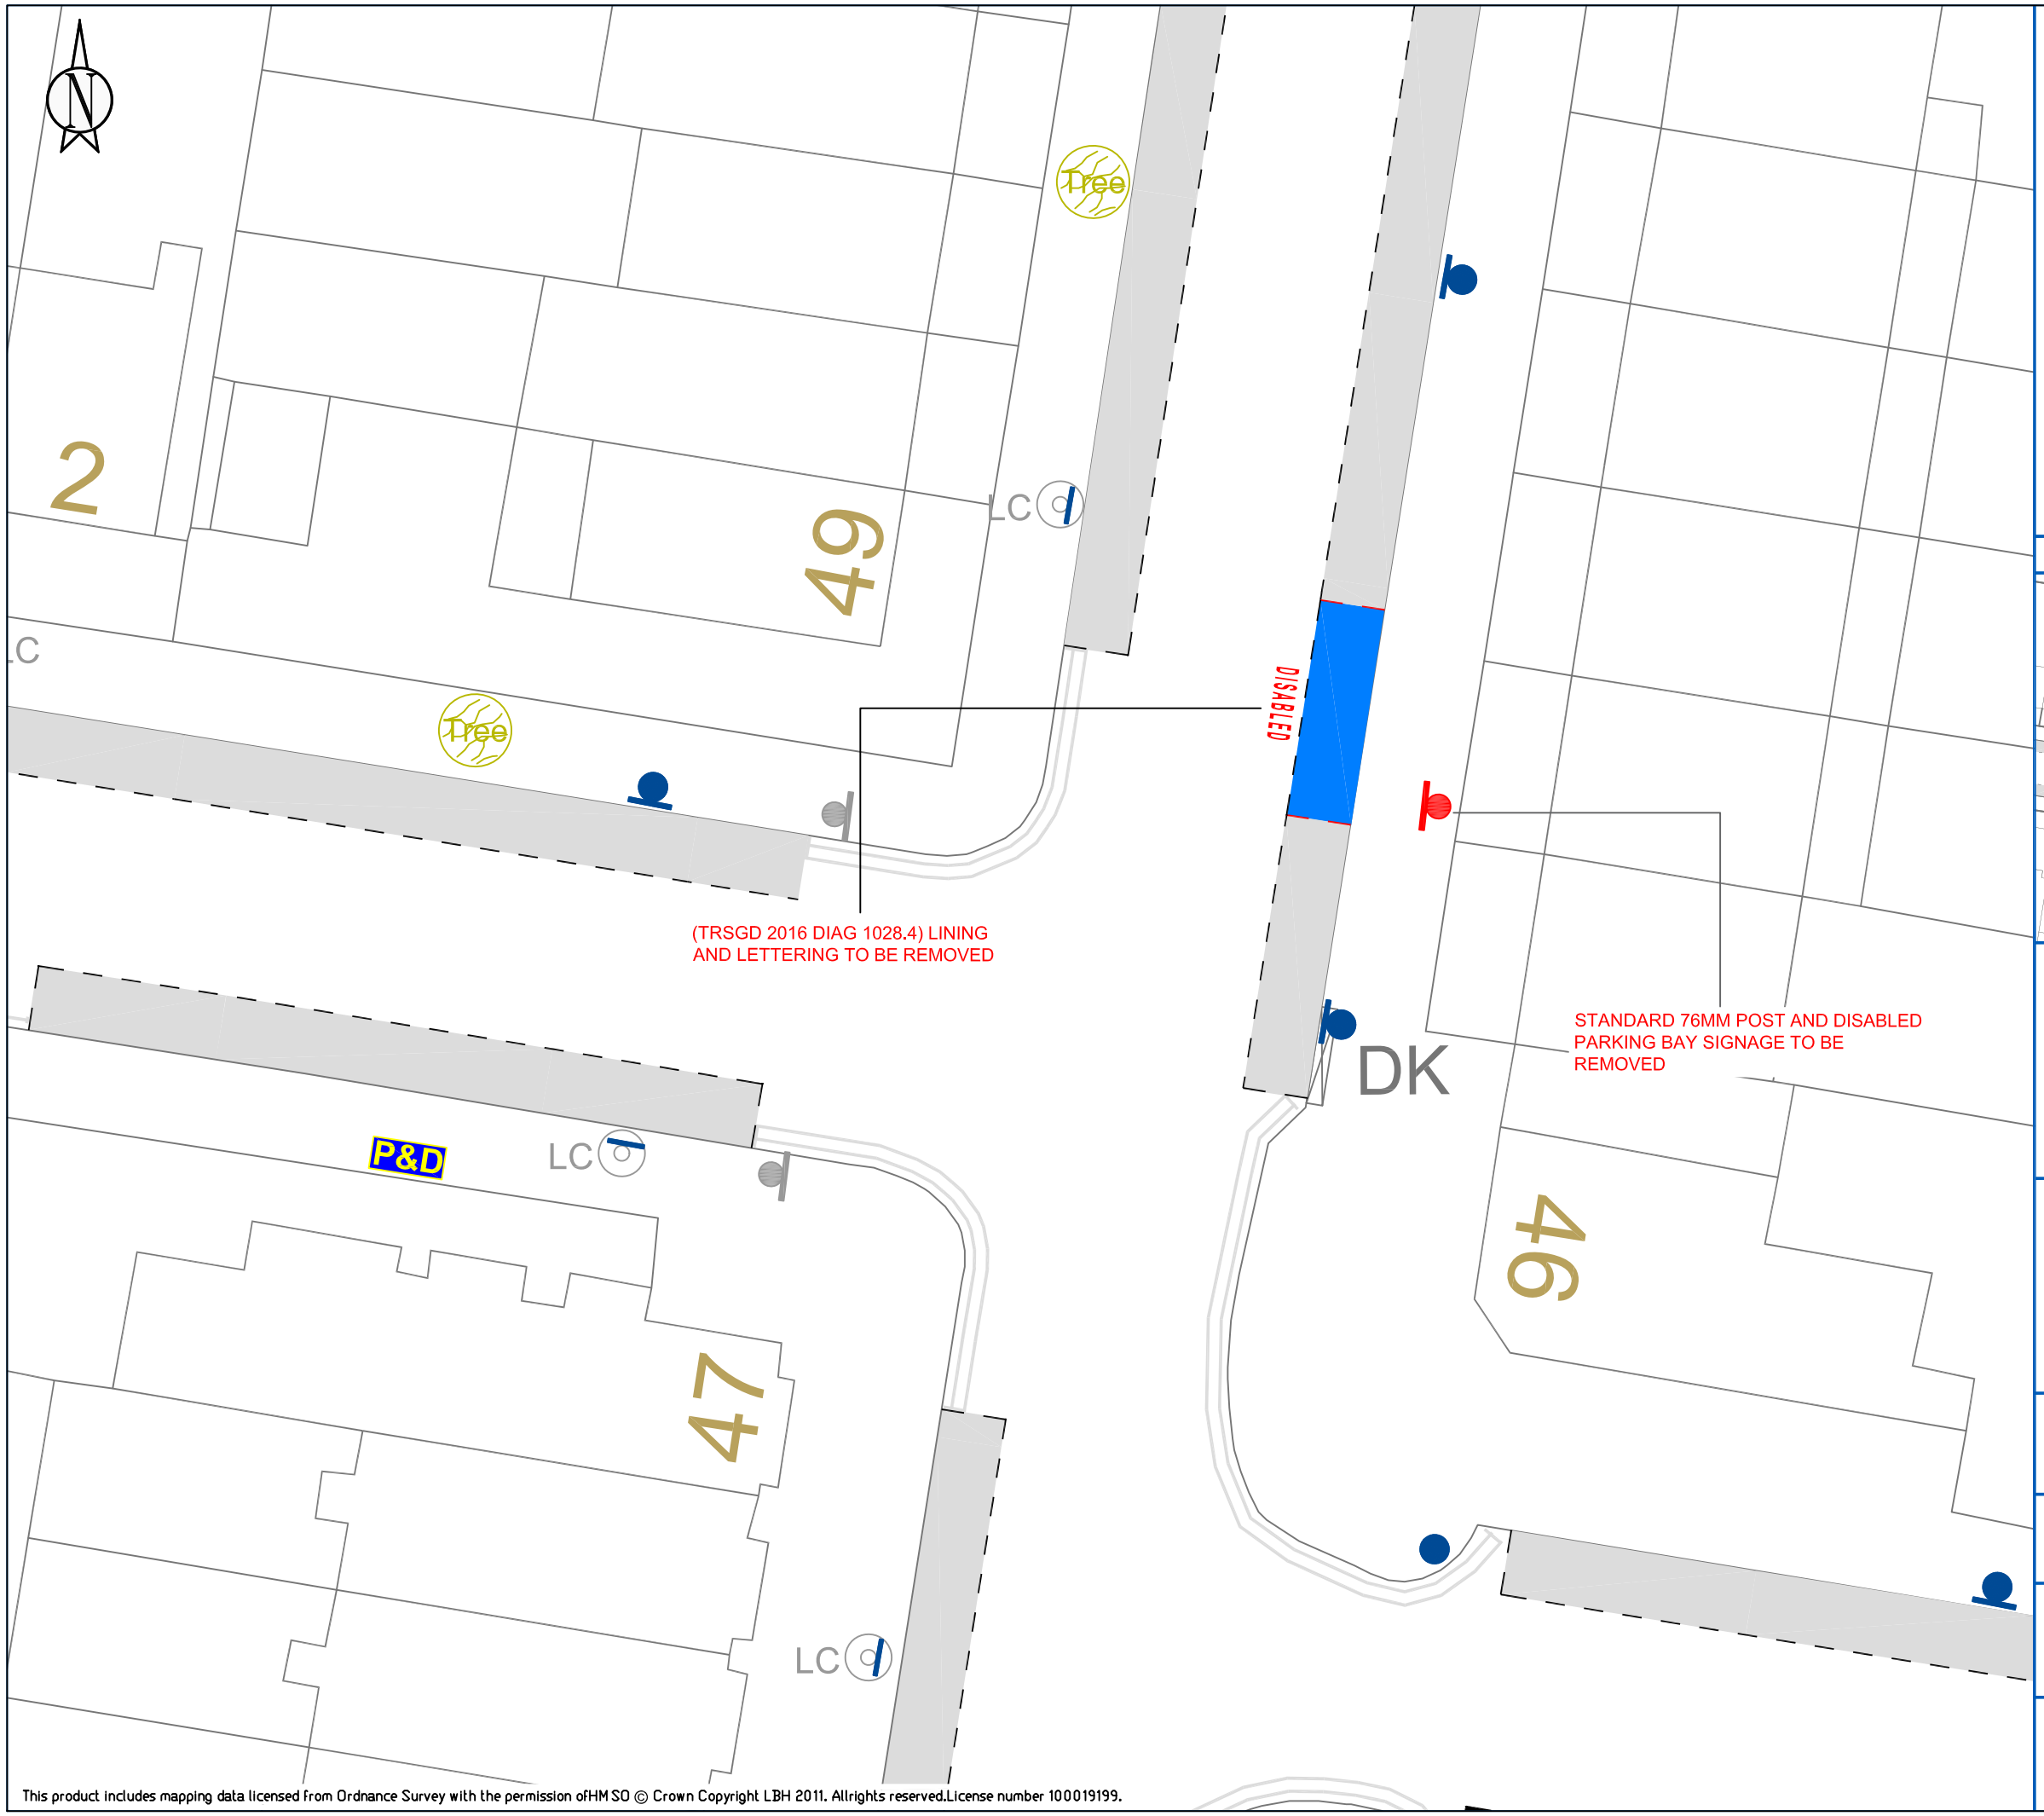


## KEY

- NEW Single Yellow Line
- NEW Double Yellow Line
- NEW Kerb Blip Markings
- NEW Parking Bay Markings
- NEW Dedicated Disabled Parking Bay Location
- NEW Disabled Parking Bay Location
- NEW 76mm Post with Sign
- REMOVE Single Yellow Line
- REMOVE Double Yellow Line
- REMOVE Kerb Blip Markings
- REMOVE Parking Bay Markings
- REMOVE 76mm Post with Sign
- Lamp Column with Sign
- Dropped Kerb/Crossover

## LOCATION PLAN

**Site Location:**

50 Eldon Road N22 5EE

**Works:**

Remove disabled bay and any signs/posts

**Notes:**

**SCALE:**

| DRAWN: | CHECK: | DATE DRAWN: |
|---|---|---|
| DB | AB | 22/05/2020 |

**BATCH NO.**

20

Haringey LONDON

This product includes mapping data licensed from Ordnance Survey with the permission ofHM SO © Crown Copyright LBH 2011. Allrights reserved.License number 100019199.