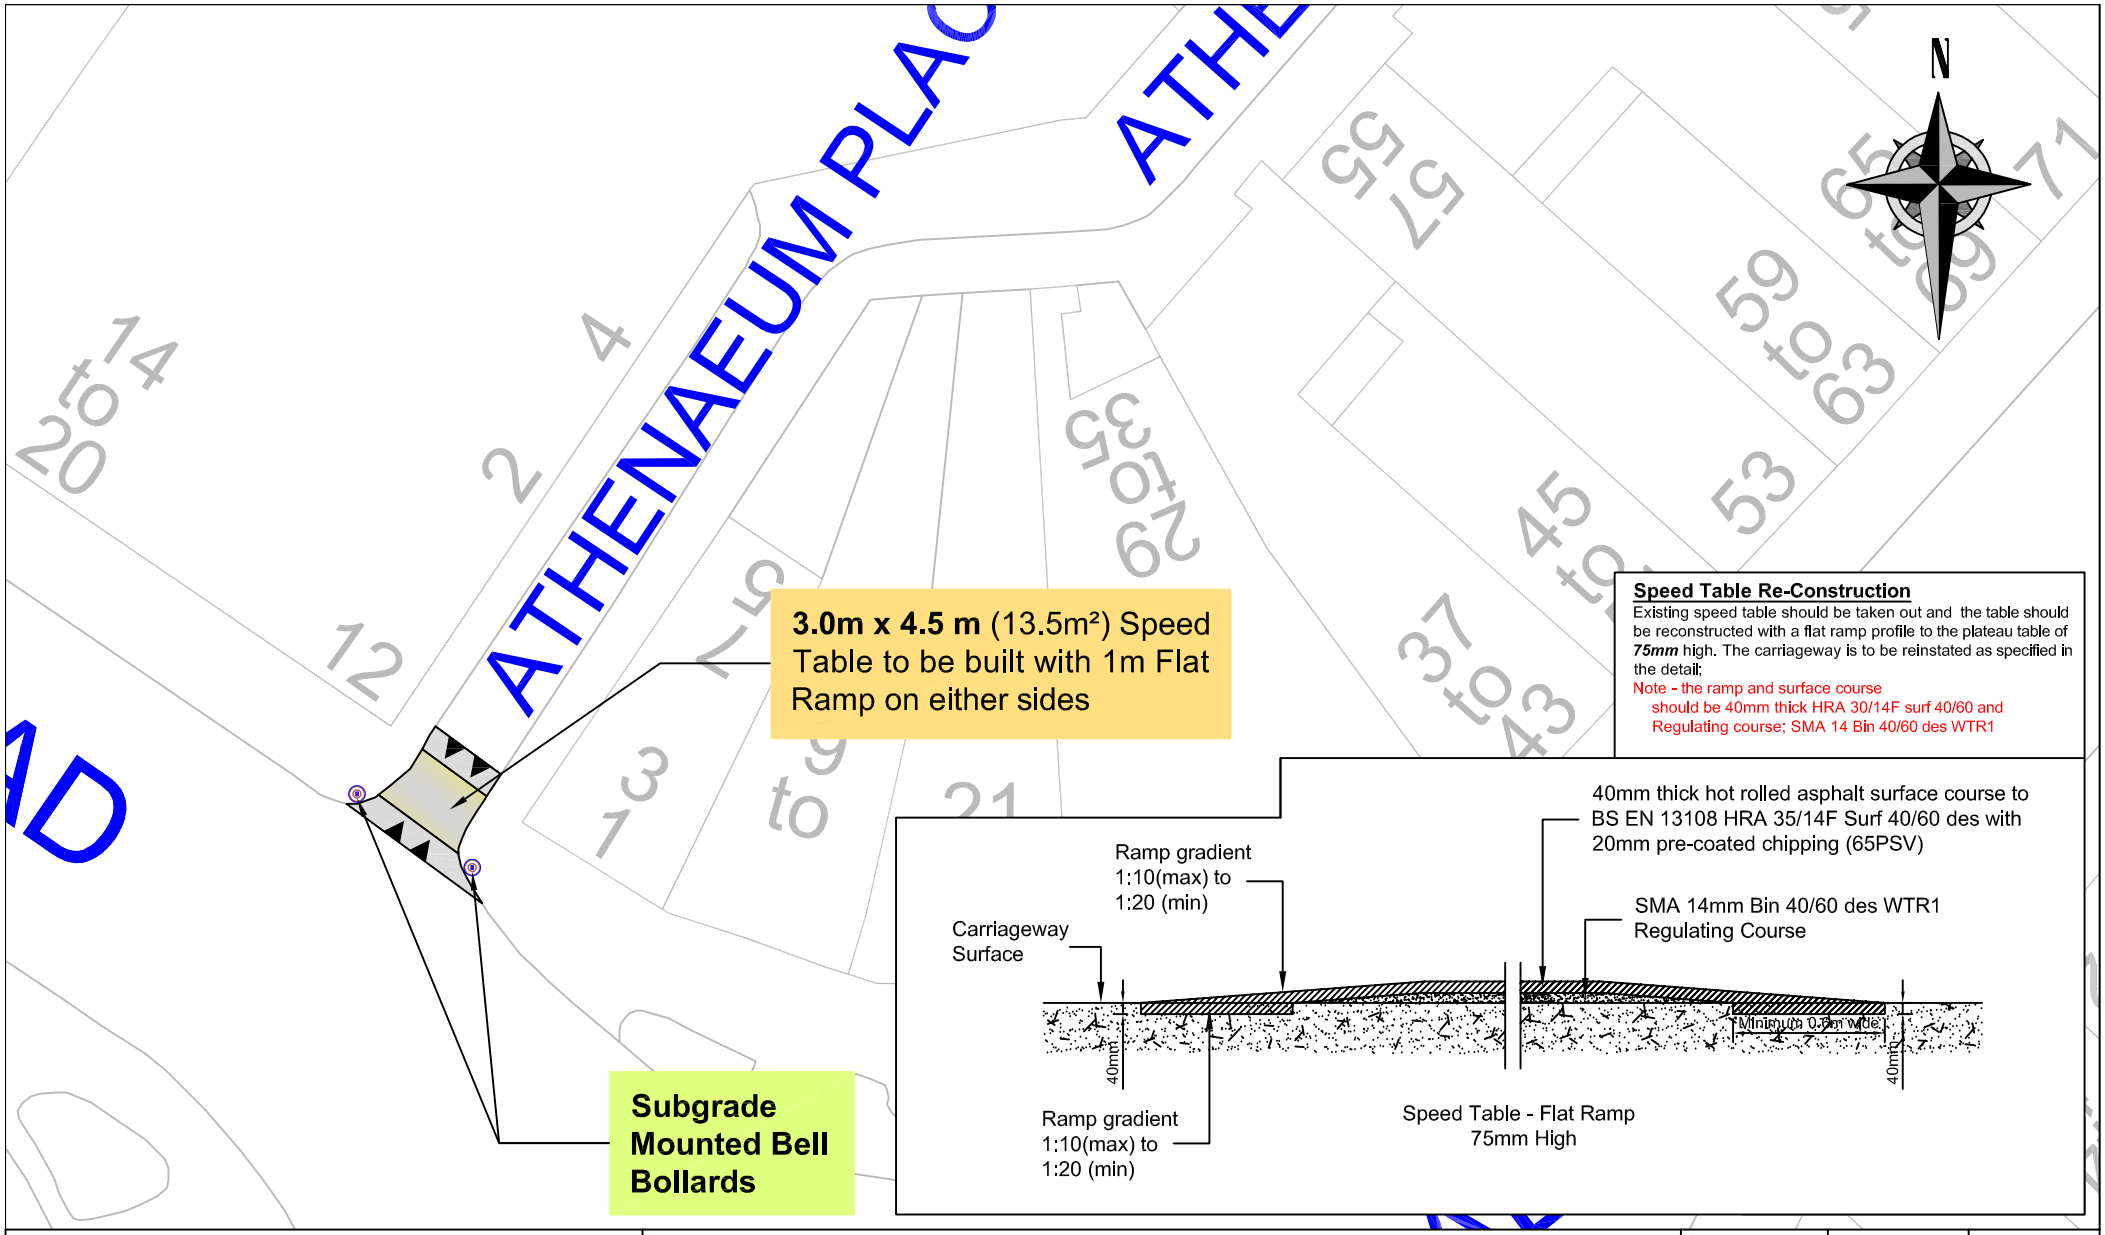

ENVIRONMENT AND NEIGHBOURHOODS
SUSTAINABLE TRANSPORT

1st Floor, River Park House, 225 High Road, Wood Green, London N22 8HQ
Tel: 020 8489 0000 Fax: 020 8489 1251
Director : Stephen McDonell
www.haringey.gov.uk

Project:
Athenaeum Place, N6 (Junction with Fortis Green Road)
Speed Table Construction

Title:
Proposed Plan

Designed:	Drawn:	Checked:
ST	ST	MR

Scale:

Date Drawing Created: 24/07/2019

Drg No: 02

Path: