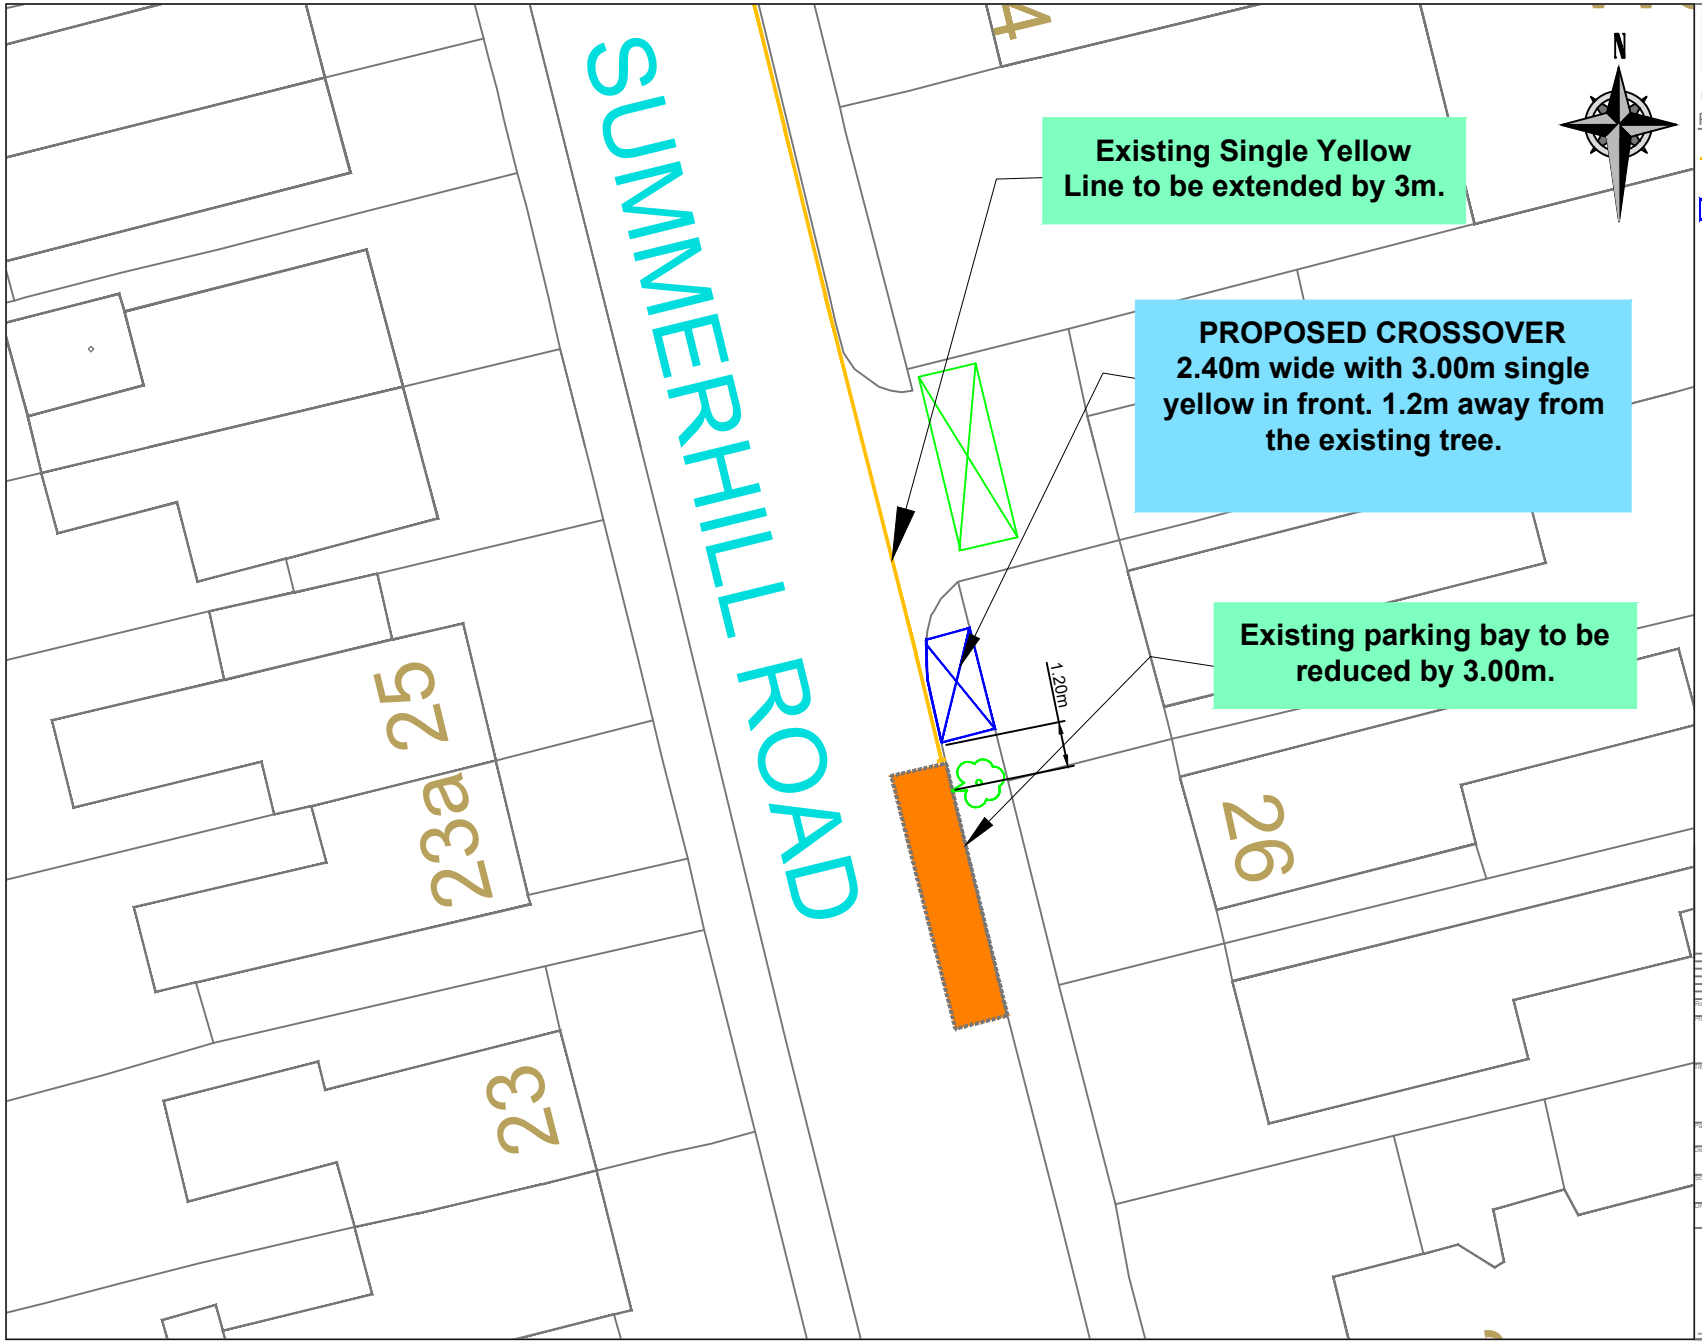

This product includes mapping data licensed from Ordnance Survey with the permission of HMSO © Crown Copyright LBH 2013. All rights reserved.
License number 100019199.

NOTES:

Proposal

Proposed SYL

Proposed Crossover

Rev	Description	Checked	Date

Project: 28 Summerhill Road, N15

Title: Proposed (TMO)

Path:

Designed:	Drawn:	Checked:
ST	ST	MR

Scale:	Date Drawing Created:
NTS	July 2020

Drg. No:	Rev:
01	

SUSTAINABLE TRANSPORT

1st Floor, River Park House, 225 High Road, Wood Green, London N22 8HQ
Tel: 020 8489 0000
Assistant Director: Stephen McDonnell

www.haringey.gov.uk

Haringey LONDON