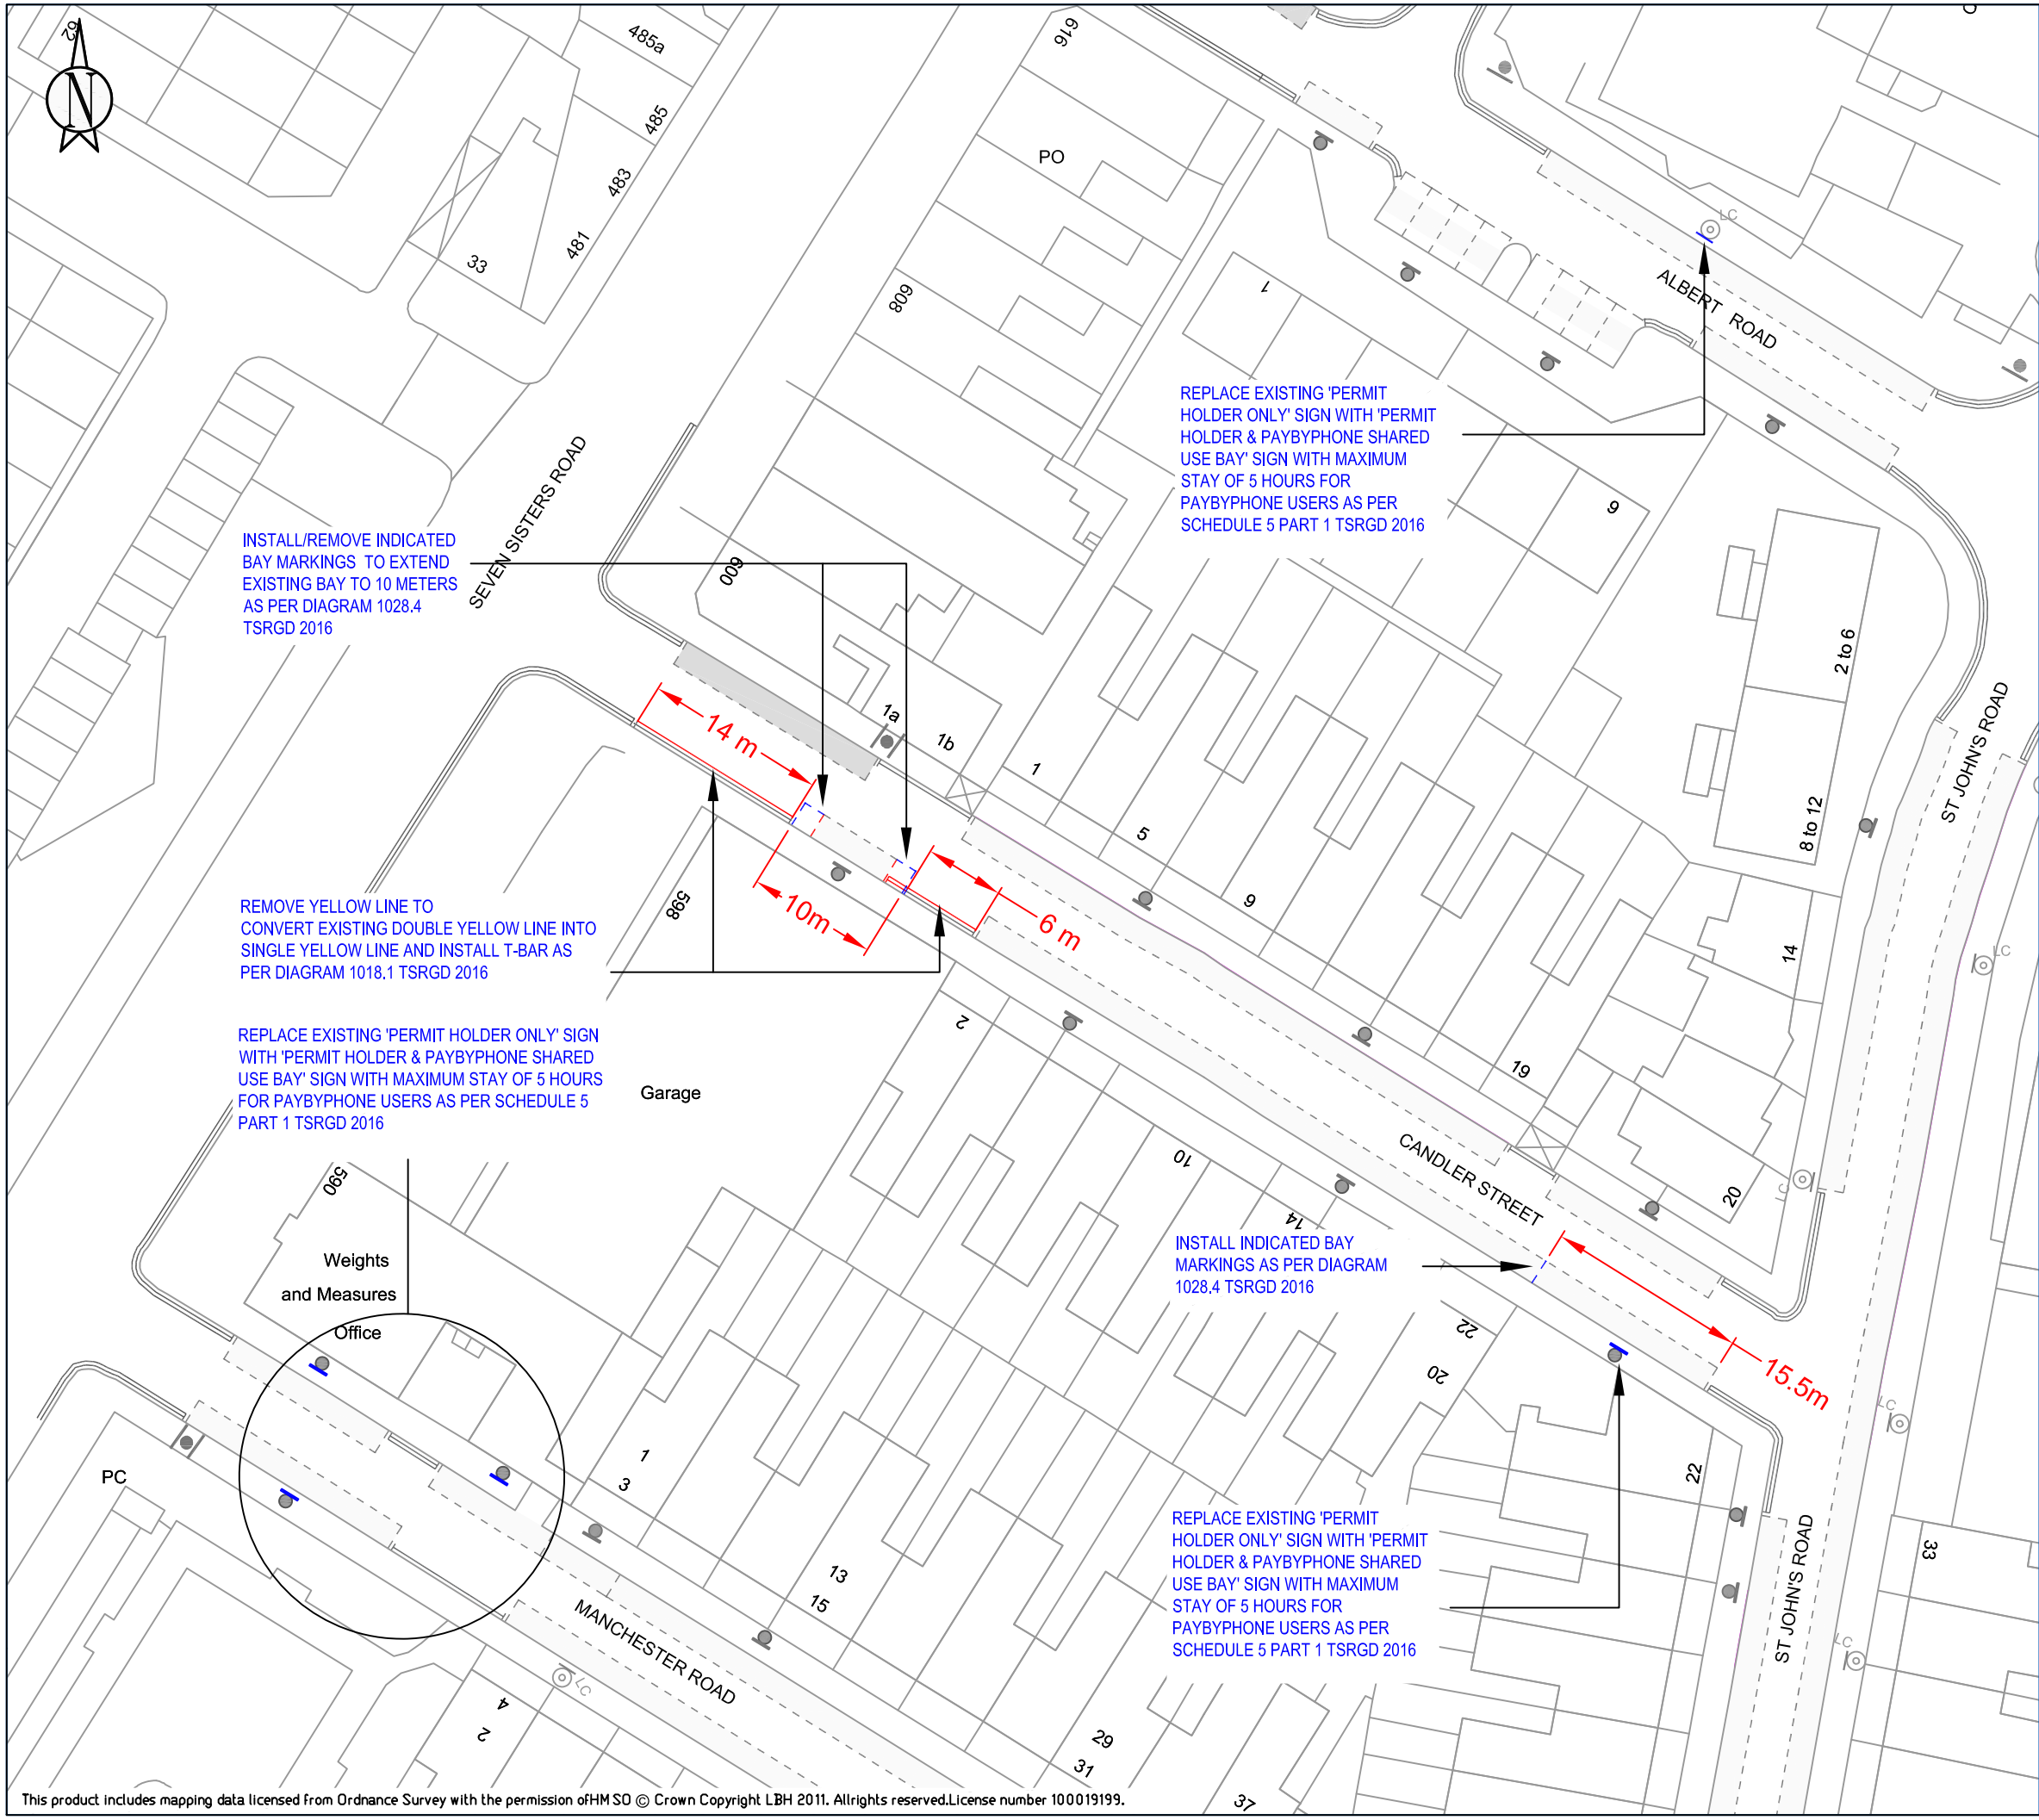

This product includes mapping data licensed from Ordnance Survey with the permission ofHM SO © Crown Copyright LBH 2011. Allrights reserved.License number 100019199.

KEY

- NEW Single Yellow Line
- NEW Double Yellow Line
- NEW Kerb Blip Markings
- NEW Parking Bay Markings
- NEW Dedicated Disabled Parking Bay Location
- NEW Disabled Parking Bay Location
- NEW 76mm Post with Sign
- REMOVE Single Yellow Line
- REMOVE Double Yellow Line
- REMOVE Kerb Blip Markings
- REMOVE Parking Bay Markings
- REMOVE 76mm Post with Sign
- Lamp Column with Sign
- Dropped Kerb/Crossover

LOCATION PLAN

Site Location:

ALBERT ROAD N15, CANDLER ROAD N15 & MANCHESTER ROAD N15

Works:

EXTEND MAXIMUM STAY TIME TO 5 HOURS FOR EXISTING SHARED USE BAY

CONVERT PARTIAL PERMIT HOLDER BAY TO SHARED USE BAY WITH 5 HOURS MAXIMUM STAY

EXTEND PARKING BAY AND AMEND PARKING RESTRICTIONS

Notes:

SCALE:

1:500 @ A3

DRAWN:	CHECK:	DATE DRAWN:
AK	AB	03/11/2020

BATCH NO.

26

Haringey LONDON